84 Avenue: King George Boulevard to 140 Street

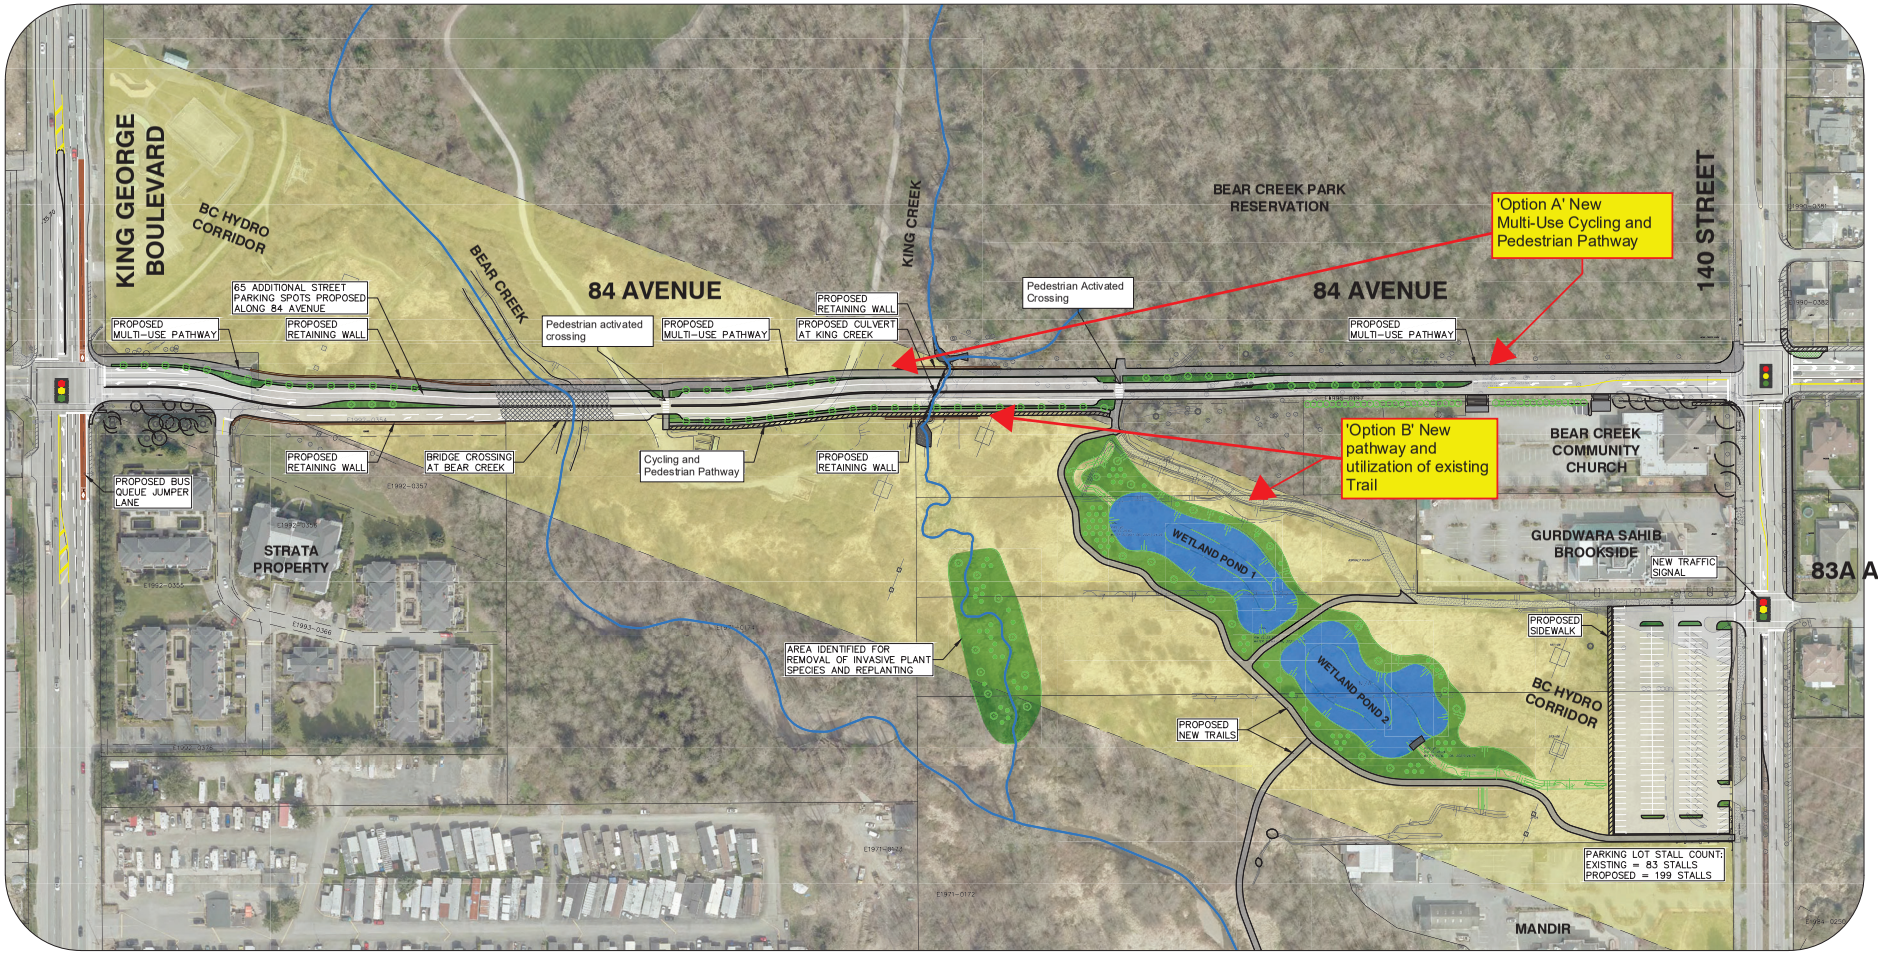

CITY OF SURREY
the future lives here.

SCALE: 1:1200